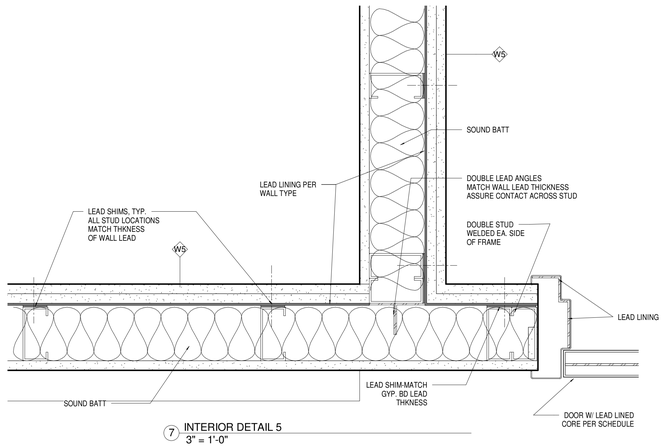

7 INTERIOR DETAIL 5
3" = 1'-0"

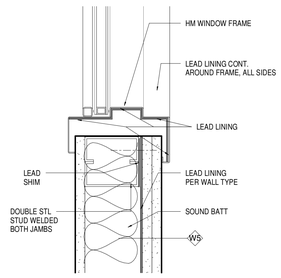

6 INTERIOR DETAIL 4
3" = 1'-0"

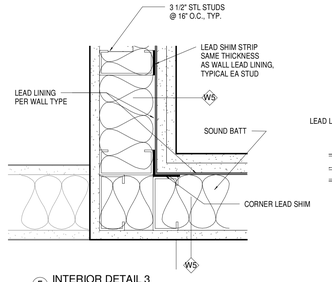

5 INTERIOR DETAIL 3
3" = 1'-0"

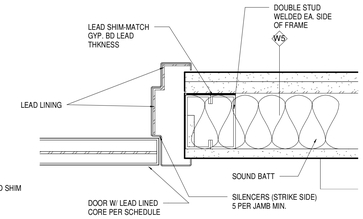

4 INTERIOR DETAIL 2
3" = 1'-0"

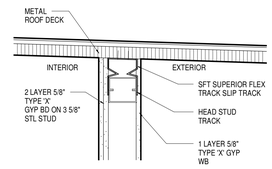

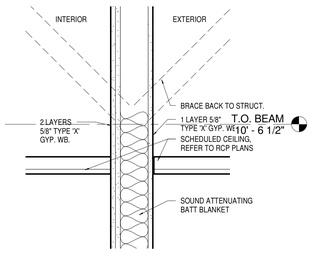

LEAD LINED WALLS AND FRAMES DETAILS

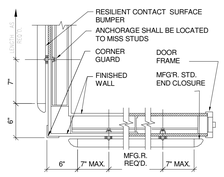

12 WALL BUMPER DETAIL 10
1" = 1'-0"

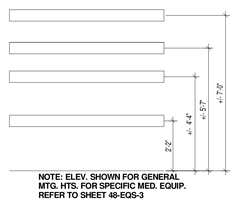

11 WALL BACKING MOUNT HT DETAIL 9
3/8" = 1'-0"

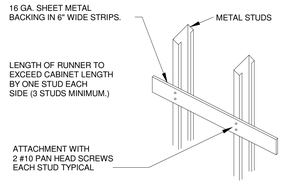

10 WALL BACKING DETAIL 8
12" = 1'-0"

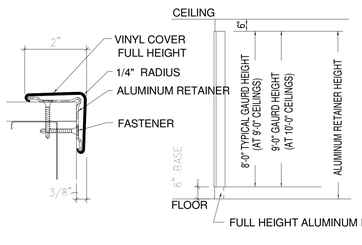

9 CORNER GUARD DETAIL 7
12" = 1'-0"

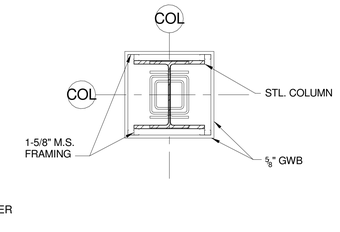

8 TYPICAL COLUMN COVER DETAIL 6
1" = 1'-0"

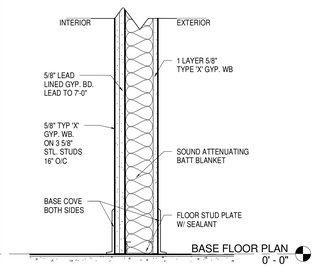

1 INTERIOR DETAIL 1
1 1/2" = 1'-0"

15 COLUMN DETAIL 1
1 1/2" = 1'-0"

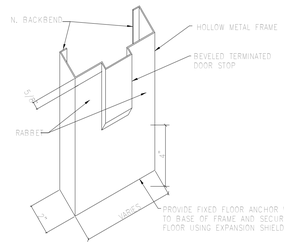

14 HOSPITAL DOOR STOP DETAIL 11
3" = 1'-0"

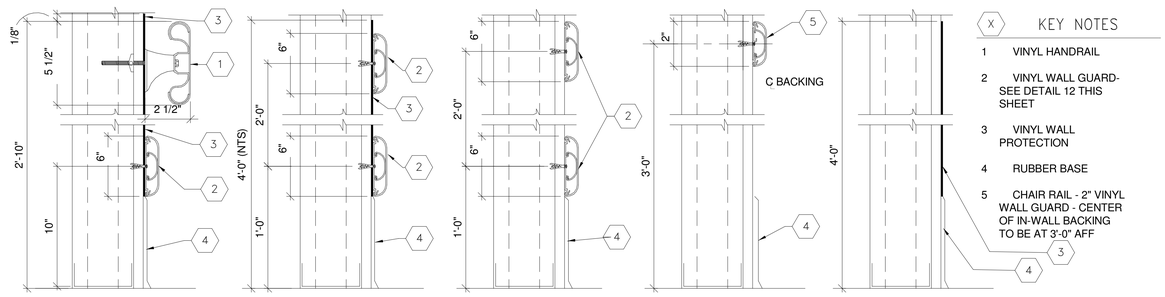

13 WALL PROTECTION DETAIL 12
12" = 1'-0"

KEY NOTES

X

1 VINYL HANDRAIL

2 VINYL WALL GUARD- SEE DETAIL 12 THIS SHEET

3 VINYL WALL PROTECTION

4 RUBBER BASE

5 CHAIR RAIL - 2" VINYL WALL GUARD - CENTER OF IN-WALL BACKING TO BE AT 3'-0" AFF

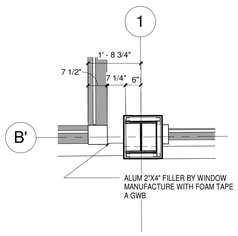

21 COLUMN DETAIL 3
1/2" = 1'-0"

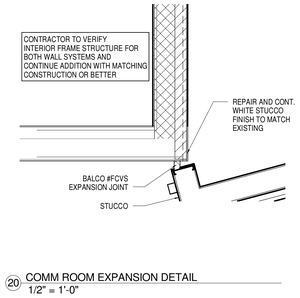

20 COMM ROOM EXPANSION DETAIL
1/2" = 1'-0"

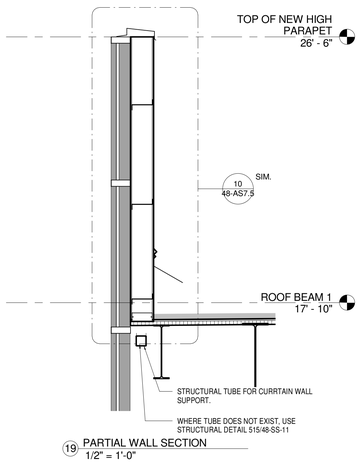

19 PARTIAL WALL SECTION
1/2" = 1'-0"

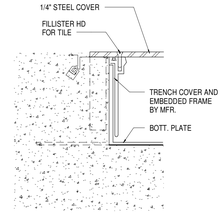

18 FLOOR TRENCH COVER DETAIL
6" = 1'-0"

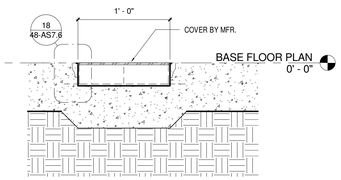

17 FLOOR TRENCH DETAIL
1 1/2" = 1'-0"

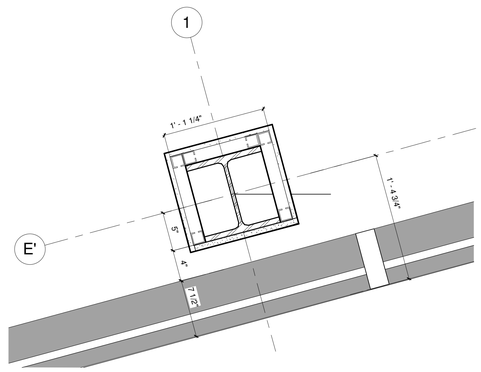

16 COLUMN DETAIL 2
1 1/2" = 1'-0"

ARCHITECTURAL DETAILS

Department of Veterans Affairs

REGISTERED ARCHITECT 14355 ROBERT Q. LARA ARIZONA U.S.A. 16.12
Exp. date: 6-15-12

ARCHITECT OF RECORD:

SBBL Architecture + Planning
1001 North Alvernon Way # 105, Tucson, Arizona 85711
t: 520.620.0255 f: 520.620.0555 e: sbbl@sbbl.biz

EMERGENCY DEPARTMENT

AMARILLO VA HEALTH CARE SYSTEM
AMARILLO, TEXAS

Approved: VA Area Proj. Mgr.

V.A. PROJECT NO: VA258-P-0196
SBBL PROJECT NO: 0110.00
DRAWN BY: RBT
CHECKED BY: RGL
DATE: 1/16/12

△	Date	Revision

Approved: Med. Cter. Director

Approved: Asst. Admin Engineering Service

Approved: Asst. VA Medical Director

Approved: Chief of Facilities

Approved: Chief of Engineering

Approved: Chief of Projects

48-AS7.6